NOTES:

1. DO NOT SCALE FROM THE DRAWING.
2. UNLESS OTHERWISE NOTED, DIMENSIONS SHOWN ARE IN METRES(m).
3. DRAWINGS WERE ESTABLISHED FROM DIMENSIONS PROVIDED BY THE CLIENT. THE CONSULTANT ASSUMES NO RESPONSIBILITY FOR ANY INACCURACIES FOUND THROUGHOUT THE DRAWING. DIMENSIONS SHOULD BE VERIFIED PRIOR CONSTRUCTION.
4. EXTENSION TO BE CONSTRUCTED OF MATERIALS TO MATCH EXISTING.
5. CONSTRUCTION TO NATIONAL BUILDING CODE OF CANADA STANDARDS, LATEST EDITION.




PLAN – FIRE STATION EXTENSION 1
1:100




NORTH ELEVATION 2
1:100

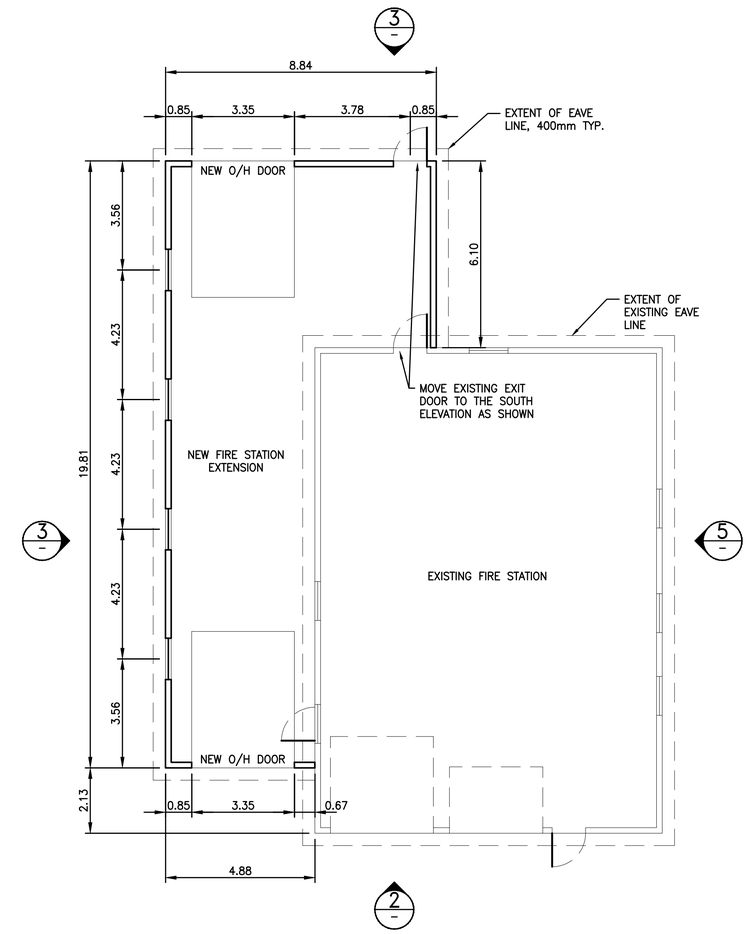


EAST ELEVATION 4
1:100

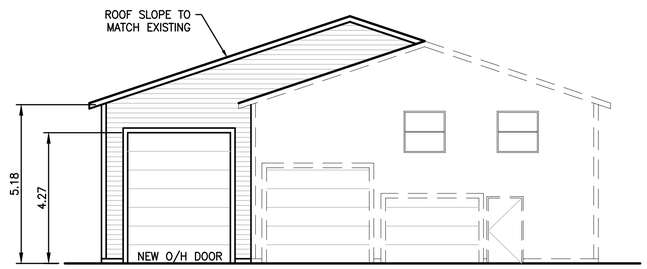


SOUTH ELEVATION 3
1:100

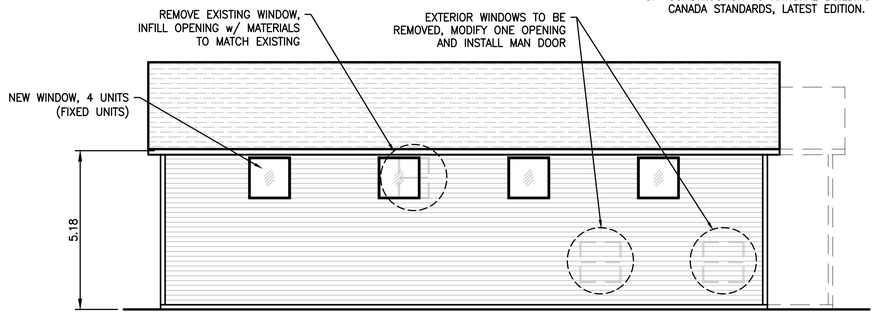


WEST ELEVATION 5
1:100

0m 1 2 3 4 5
1:100

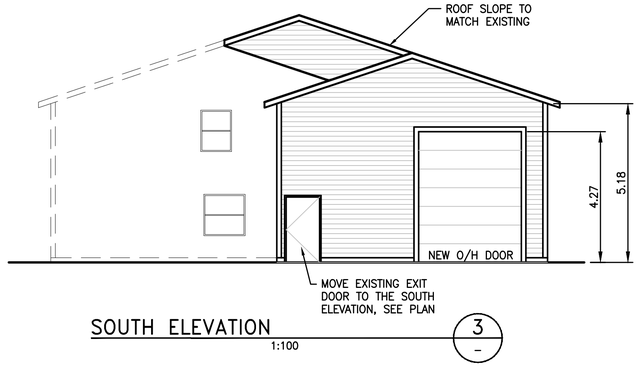NOT FOR CONSTRUCTION

COPYRIGHT © 2019
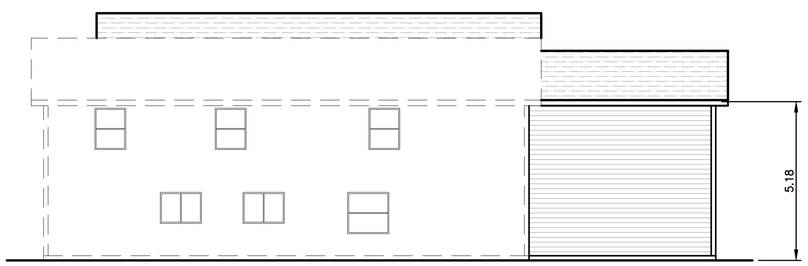
| REV | DDMMMYY | REVISION / ISSUE DESCRIPTION | DRN | CHK | APP | APP | APP | APP |
|---|---|---|---|---|---|---|---|---|
| A | 23JUL20 | ISSUED FOR REVIEW | | | | | | |

| REF | NUMBER | TITLE |
|---|---|---|
| REFERENCES | | |

UNLESS OTHERWISE AGREED IN A WRITTEN CONTRACT BETWEEN WOOD AND ITS CLIENT: (i) THIS DOCUMENT CONTAINS INFORMATION, DATA AND DESIGN THAT IS CONFIDENTIAL AND MAY NOT BE COPIED OR DISCLOSED; AND (ii) THIS DOCUMENT MAY ONLY BE USED BY THE CLIENT IN THE CONTEXT AND FOR THE EXPRESS PURPOSE FOR WHICH IT HAS BEEN DELIVERED. ANY OTHER USE OR RELIANCE ON THIS DOCUMENT BY ANY THIRD PARTY IS AT THAT PARTY'S SOLE RISK AND RESPONSIBILITY.

STAMP/SEAL

ISSUED FOR REVIEW

CLIENT PROJECT MGR | DEPARTMENT MGR | PROJECT MGR

PROJECT PHASE

PROJECT NO. TF_____

SCALE AS SHOWN

| | BY | DDMMMYY |
|---|---|---|
| DES | M. ENGRAM | 23JUL20 |
| DRN | M. ENGRAM | 23JUL20 |
| CHK | C. MERCER | 23JUL20 |
| APP | | |

Portugal Cove St. Philip's

TOWN OF PORTUGAL COVE – ST. PHILIP'S
1119 THORBURN ROAD
PORTUGAL COVE – ST. PHILIP'S, NL A1M 1T6
709-895-8000

SUBJECT
ARCHITECTURAL
FLOOR PLAN AND ELEVATIONS
FIRE STATION EXTENSION

wood.
36 PIPPY PLACE, ST. JOHN'S, NL A1B 3X4
709-722-7023

AREA

CLIENT DWG NO.

DRAWING NO. TF_____-0000-DD30-PLN-0100 REV A

ISO A1 594x841

CAD FILE: C:\USERS\MURRAY.ENGRAM2\ONEDRIVE - WOOD PLC\PCSP FIRE STATION EXTENSION (COPIED BACK 23JUL20)\TF_____-0000-DD30-PLN-0100.DWG

SAVED: 23-Jul-20 2:34 PM PLOTTED: 23-Jul-20 2:34 PM USER: ENGRAM, MURRAY (DESIGN TECHNICIAN 6)